

4300 STORE FRONT

4300.1.20.00
WIND LOAD CHART

A = 20 PSF

B = 25 PSF

C = 30 PSF

D = 35 PSF


E = 40 PSF

F = 50 PSF

G = 60 PSF

$I_x = 2.9338 \text{ in}^4$


$S_x = 1.3028 \text{ in}^3$

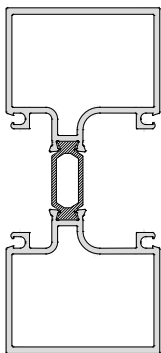

4300002

50.8mm x 114.3mm (2" x 4 1/2")

Mullion (Vertical)

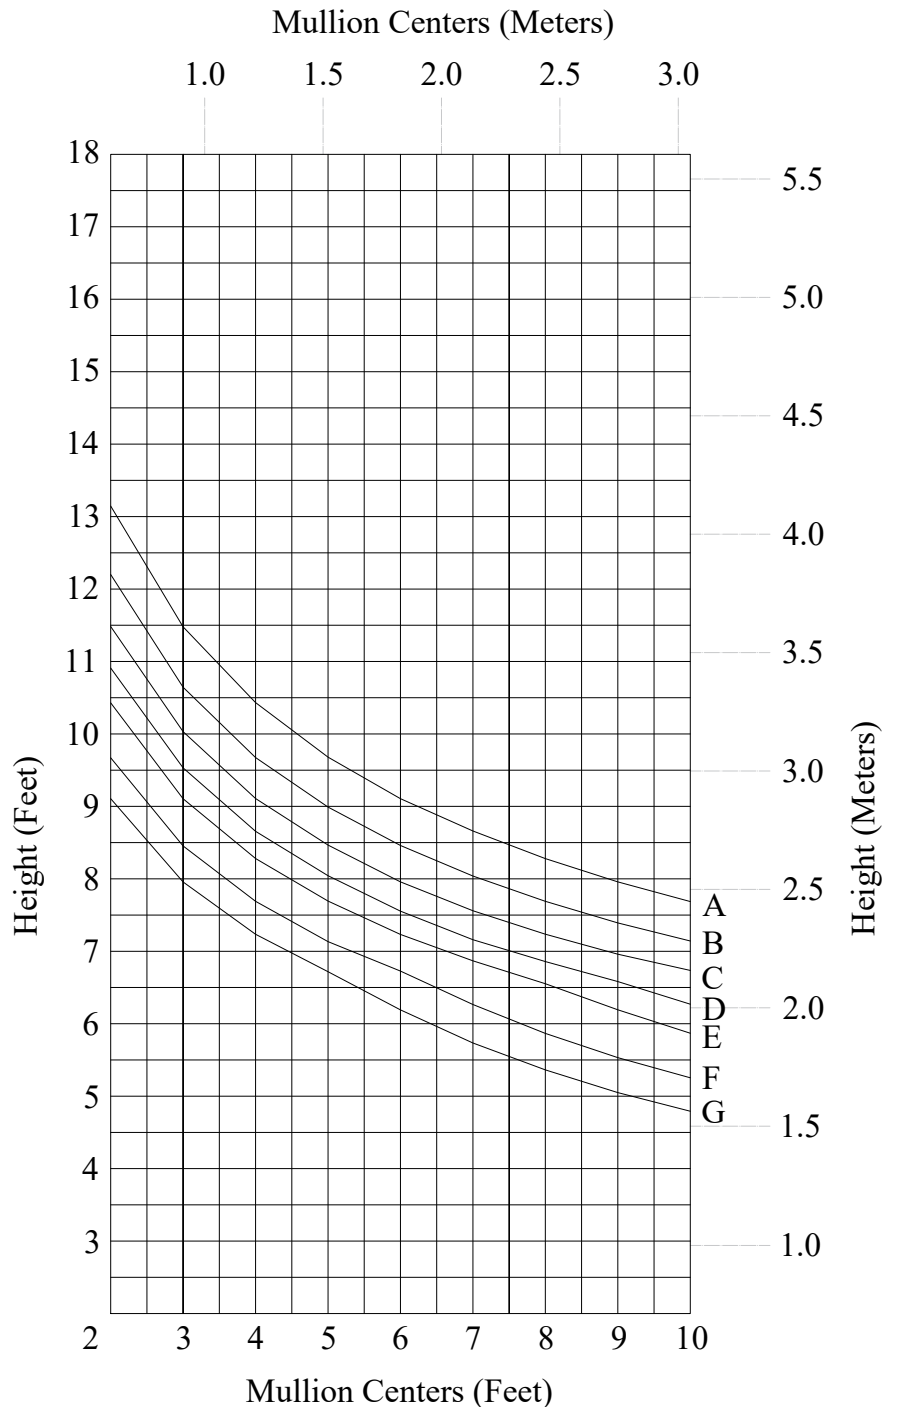

EnerFrees™
MANUFACTURER OF
ARCHITECTURAL ALUMINUM

Manufacturer of High-performance Aluminum Systems
Address: 6 Denison St., Markham, Ontario, L3R 1B6
Tel: +1 905-604-5118
www.enerfrees.com info@enerfrees.com

V2608

4300 STORE FRONT

4300.1.20.01
WIND LOAD CHART

A = 20 PSF

B = 25 PSF

C = 30 PSF

D = 35 PSF


E = 40 PSF

F = 50 PSF

G = 60 PSF

$I_x = 5.4526 \text{ in}^4$

$S_x = 2.4238 \text{ in}^3$

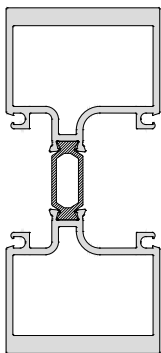

430013

50.8mm x 114.3mm (2" x 4 1/2")
Mullion (Vertical)

